TRACT 2046

EDEN TOWNSHIP ALAMEDA COUNTY, CALIFORNIA

IN UNINCORPORATED TERRITORY IN THE COUNTY OF ALAMEDA

SEPTEMBER 1959

SCALE: 1"=20'

MURRAY & McCORMICK INC.
CIVIL ENGINEERS
SAN LEANDRO, CALIFORNIA

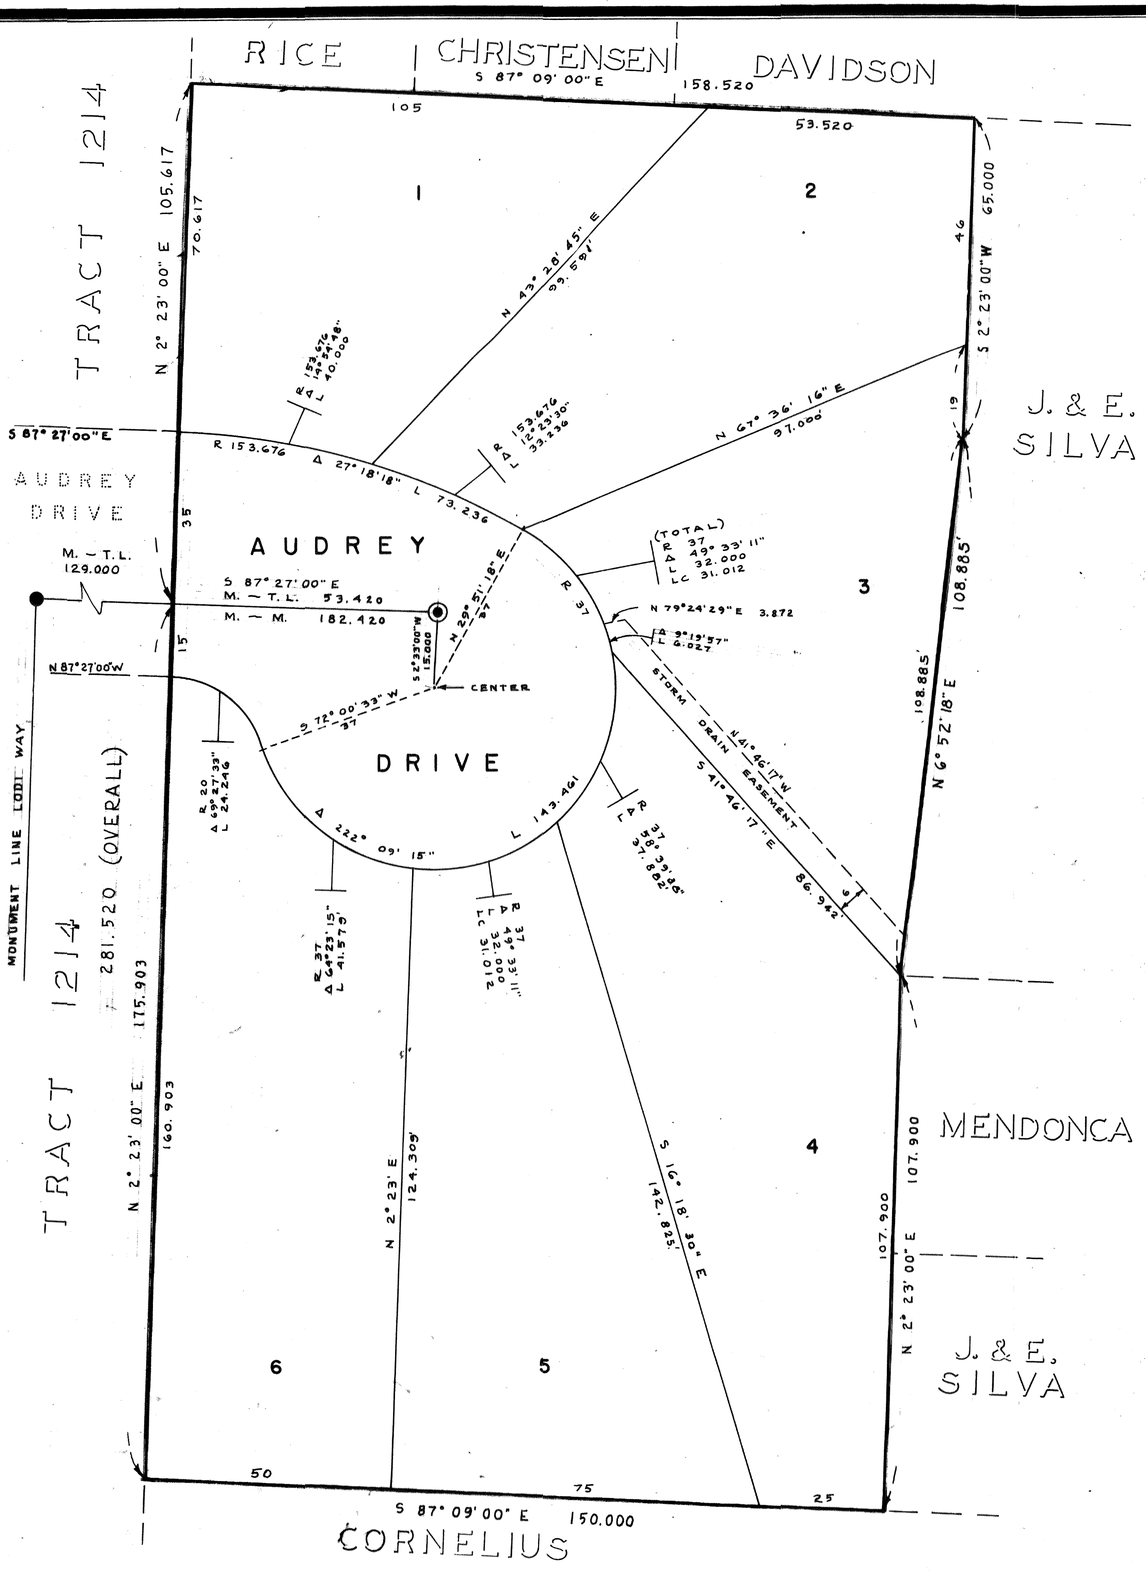

BASIS OF BEARINGS:

TRACT 1214

LEGEND:

EXISTING MONUMENTS - ●

CONCRETE MONUMENTS WITH CAST IRON FRAMES AND COVERS, TO BE INSTALLED - - - - - - - - - - - - - - - ◉

BUILDING SET-BACK LINES

BUILDING SET-BACK LINES TO BE AS REQUIRED BY THE ORDINANCE CODE OF THE COUNTY OF ALAMEDA TITLE 9, CHAPTER 2.

TR. 2046

AQ151956

INDEXED

SHEET NO. 2 OF 2 SHEETS

AQ-151956 FILED DEC. 23, 1959 BOOK 41 PAGE 65